


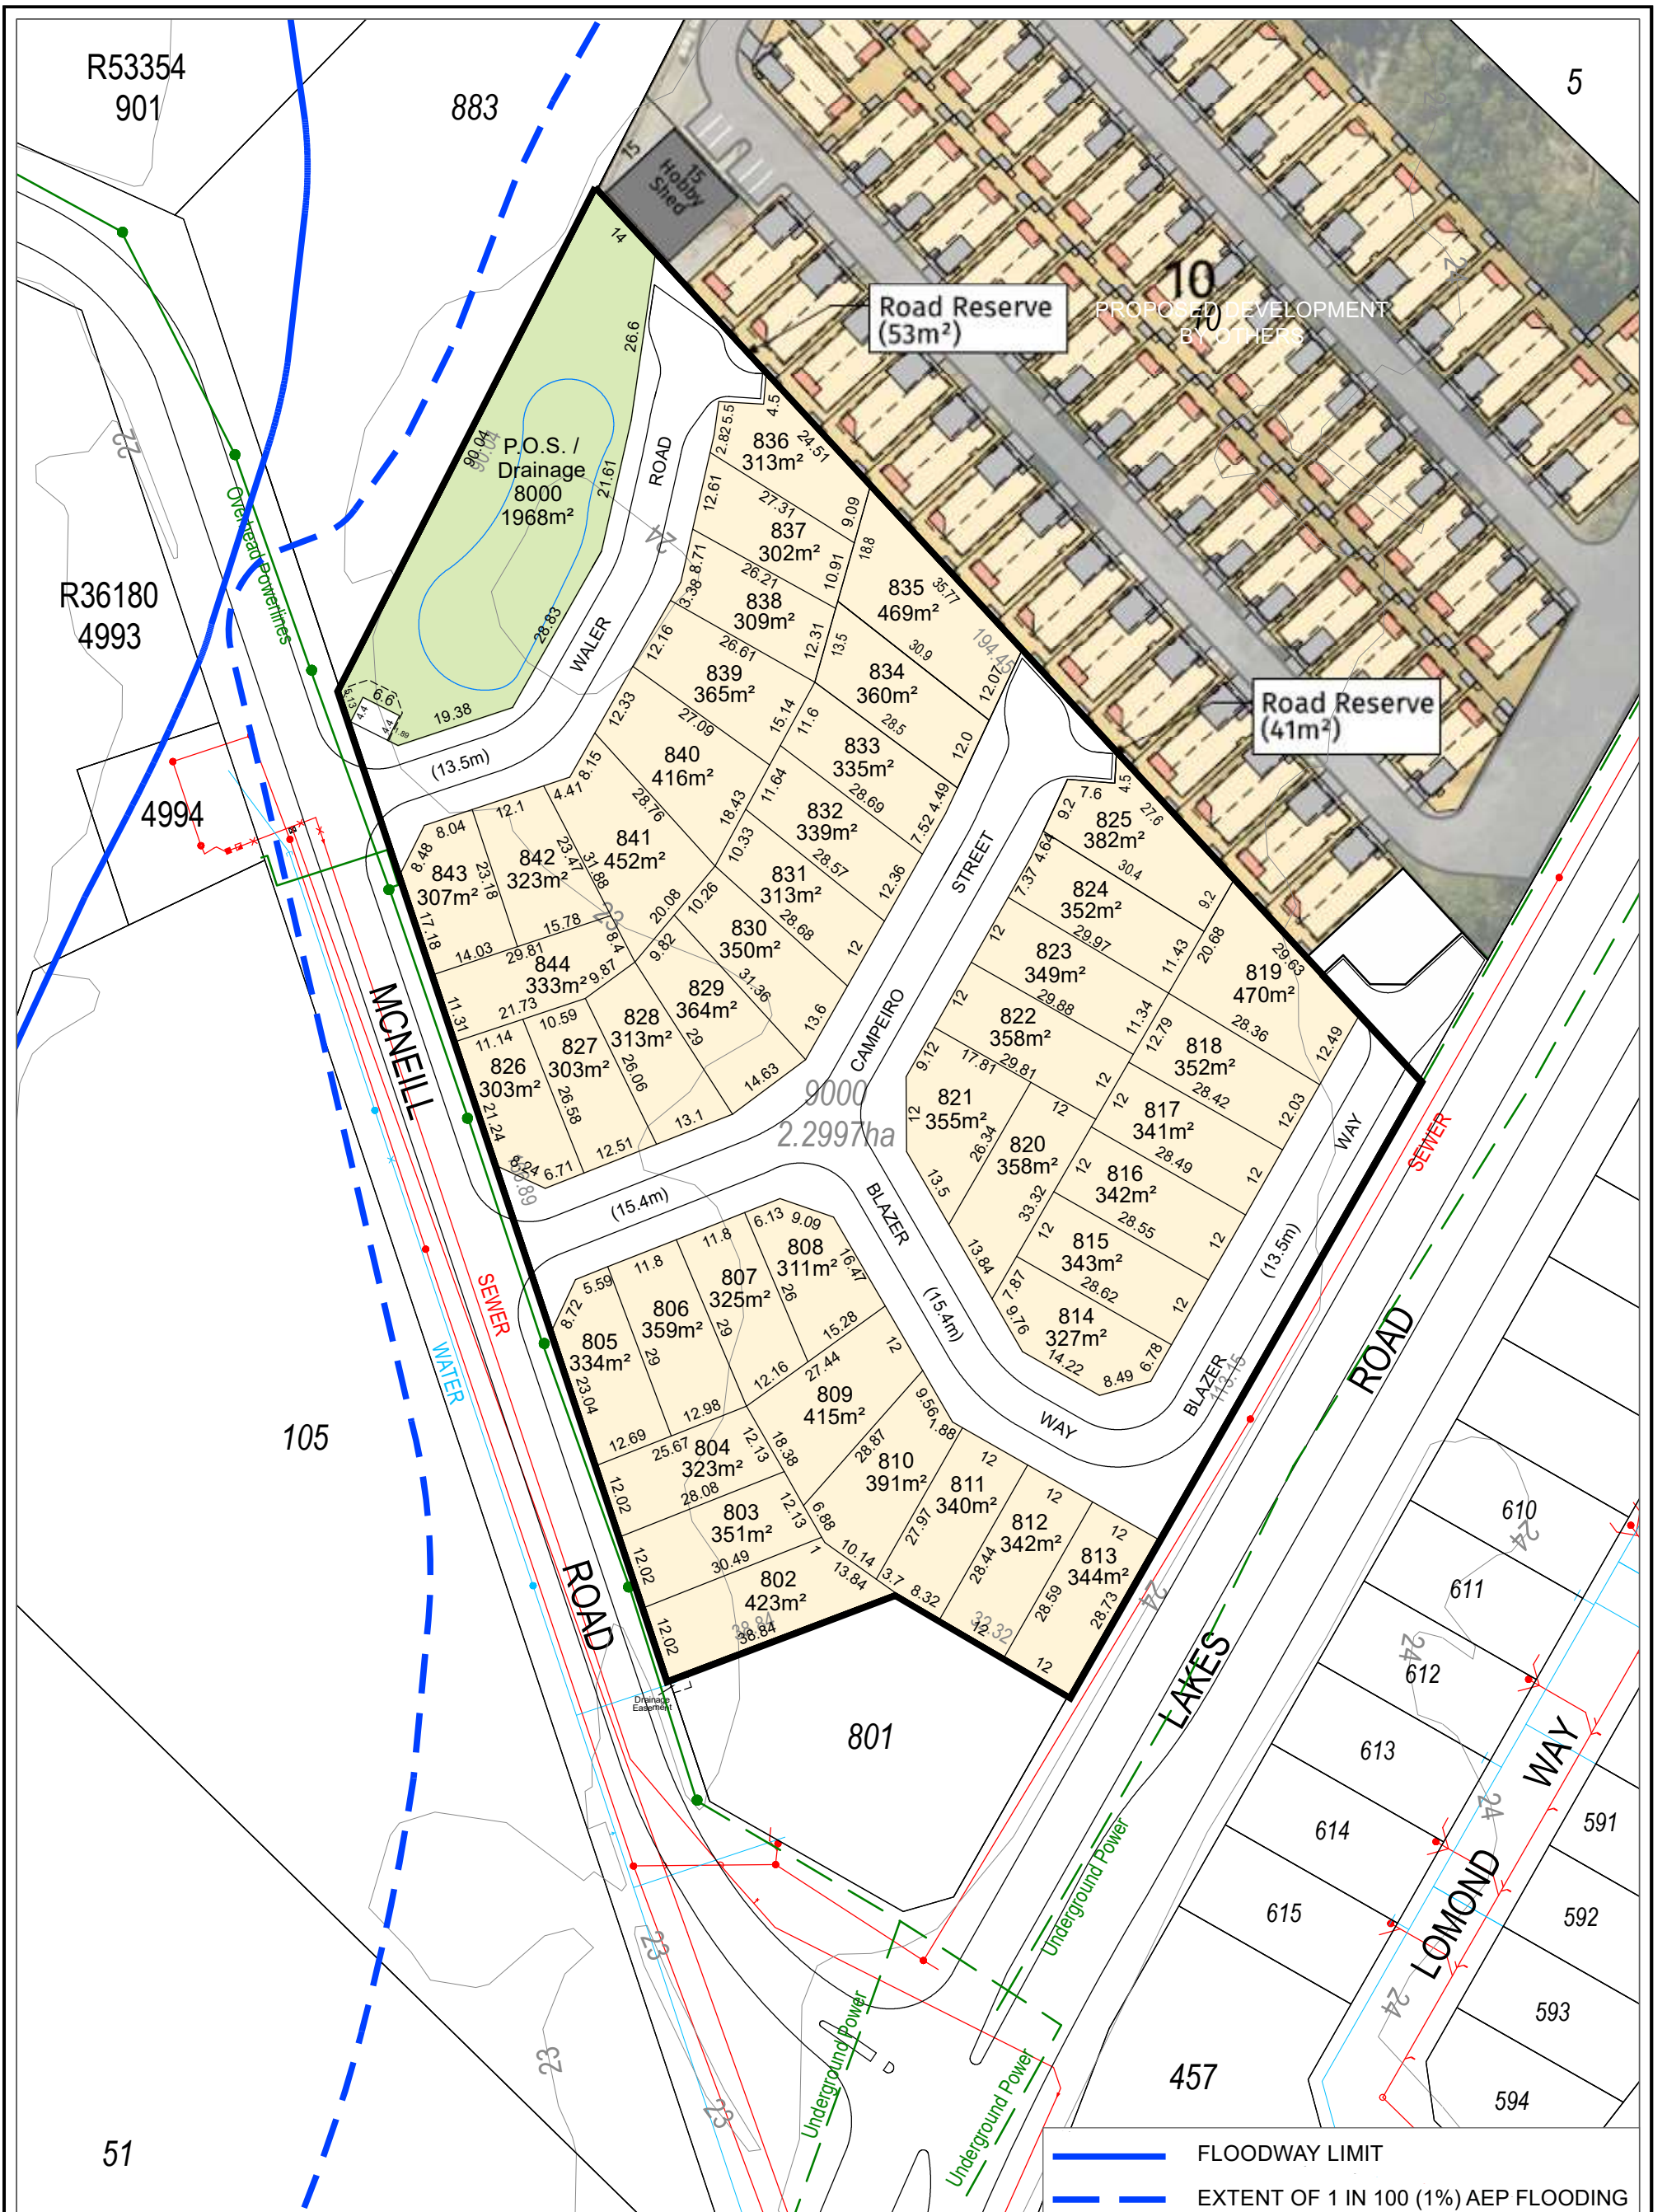

**PROPOSED
FREEHOLD SUBDIVISION**
LOT 9000 (No. 22) McNEILL ROAD
CHAMPION LAKES

COPYRIGHT RESERVED BASE PLAN COURTESY OF LANDGATE



SCALE: 1:1000 @ A3
DATE: 7th SEPTEMBER 2026
FILE: 2324_07.09.2025.dwg
DRAW: - SB
CHECKED: -



**DYNAMIC
PLANNING**
AND DEVELOPMENTS

E: admin@dynamicplanning.net.au
T: (08) 9275 4433
W: www.dynamicplanning.net.au
SUITE 15, 29 COLLIER ROAD
MORLEY WA 6062
ABN: 99 169 411 705

DISCLAIMER: This document is and remains the property of Dynamic Planning and Developments and may not be copied in whole or in part without the written consent of Dynamic Planning and Developments. All areas, distances and angles are approximate only and are subject to survey.

